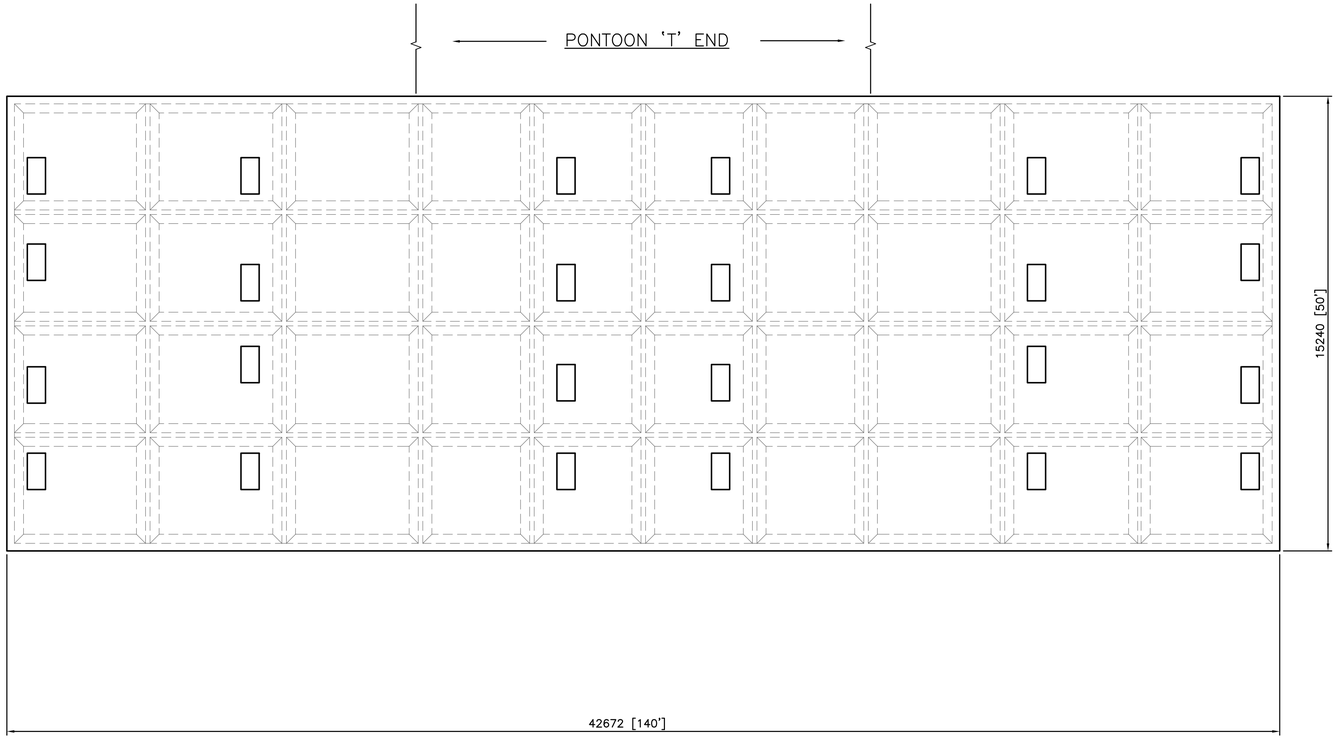

PLAN

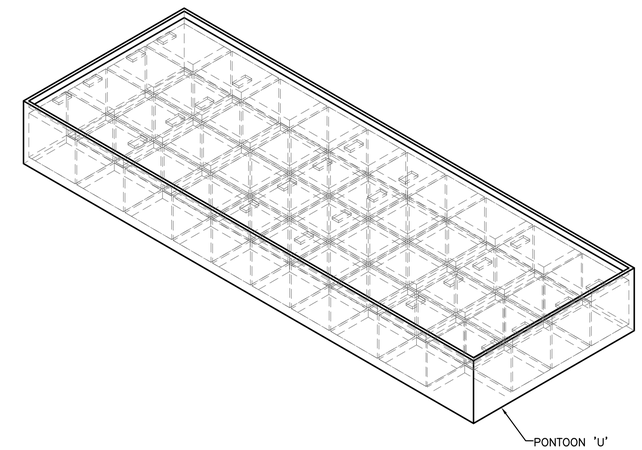

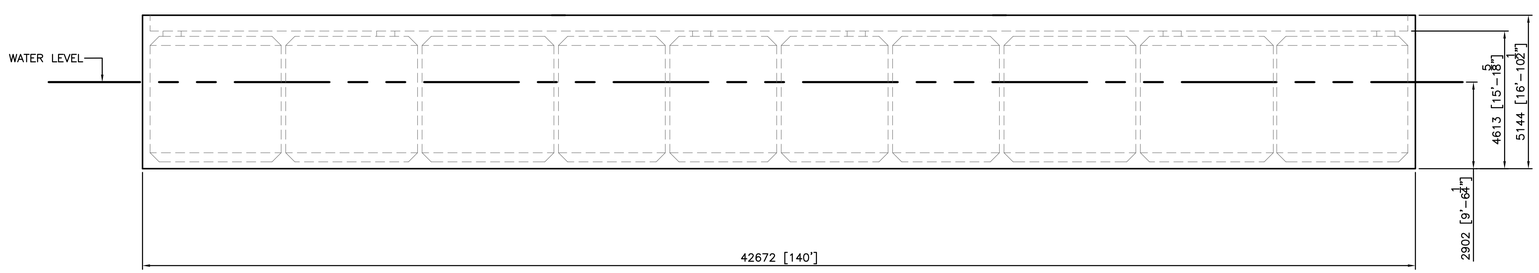

ELEVATION

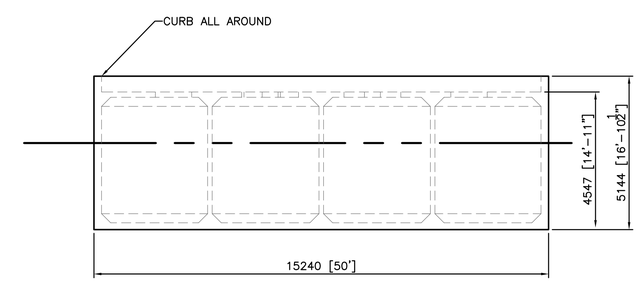

END VIEW

NOTE:
DIMENSIONS WERE NOT TAKEN FROM AS-BUILTS DRAWINGS AND CAN NOT BE DEEMED TO BE ACCURATE.

NUM	DATE	DWN	CKD	APR	DESCRIPTION

REVISIONS

CLIENT
Sidney Waterfront Partnership

WestCAD Services Ltd.

HOOD CANAL BRIDGE PONTOONS

PONTOON 'U'

SHEET No.	DES	CKD	REV	DRAWING
1 of 1			0	DU
DATE: December 21, 2008	DWN EWB	APP		