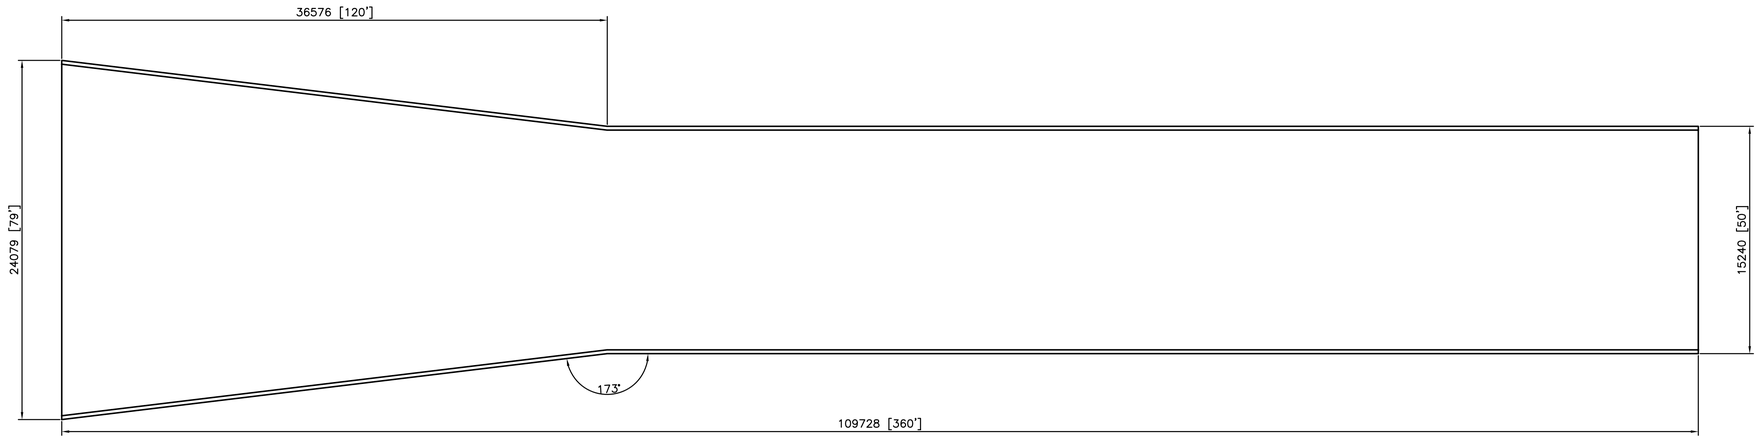

PLAN

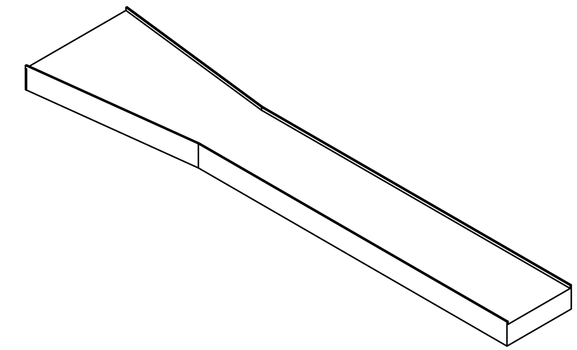

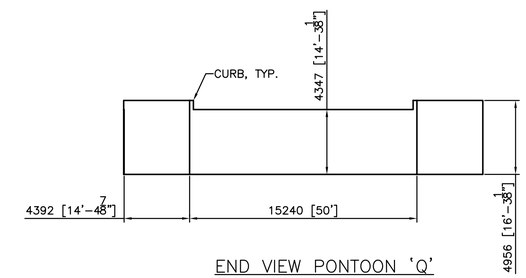

END VIEW PONTOON 'Q'

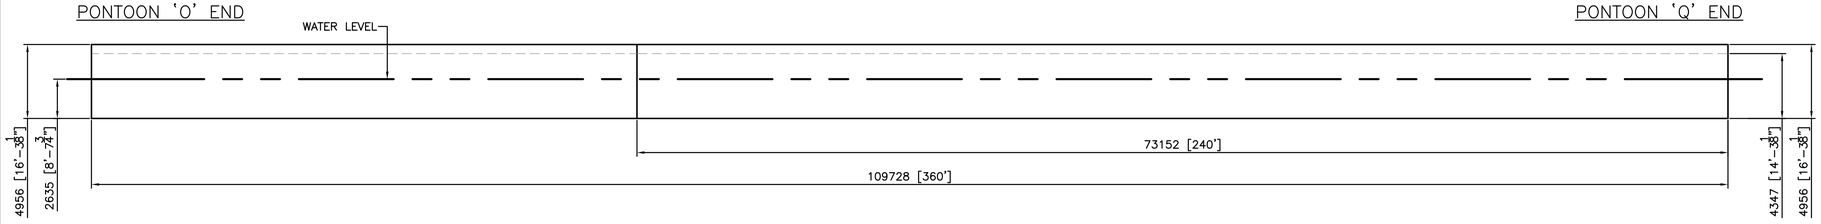

ELEVATION

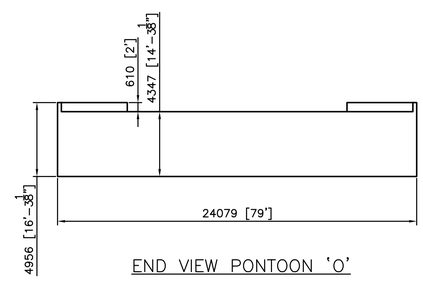

END VIEW PONTOON 'O'

NOTE:
DIMENSIONS WERE NOT TAKEN FROM AS-BUILTS DRAWINGS AND CAN NOT BE DEEMED TO BE ACCURATE.

NUM	DATE	DWN	CKD	APR	DESCRIPTION

REVISIONS

CLIENT
Sidney Waterfront Partnership

WestCAD Services Ltd.

HOOD CANAL BRIDGE PONTOONS

PONTOON 'P'

SHEET No.	DES	CKD	REV	DRAWING
1 of 1			0	DP
DATE: December 19, 2008	DWN EWB	APP		

R:\FleetHack\Ch2\110\107 HC Pontoons Meeting at Port Angeles Terminal 7-Google Earth Images\solidworks\dwg\dwg\ DP1 December 19, 2008 - 6:27:28 pm (BY: OWNER)